Pine Hill Subdivision Phase 2

Creating Sublot Nos. 42-72, Block "E" and Dedicating a portion of Brookhaven Drive and all of Glenbrook Circle Known as being part of original Royalton Township Lot. No. 16 in the City of North Royalton, County of Cuyahoga, and State of Ohio

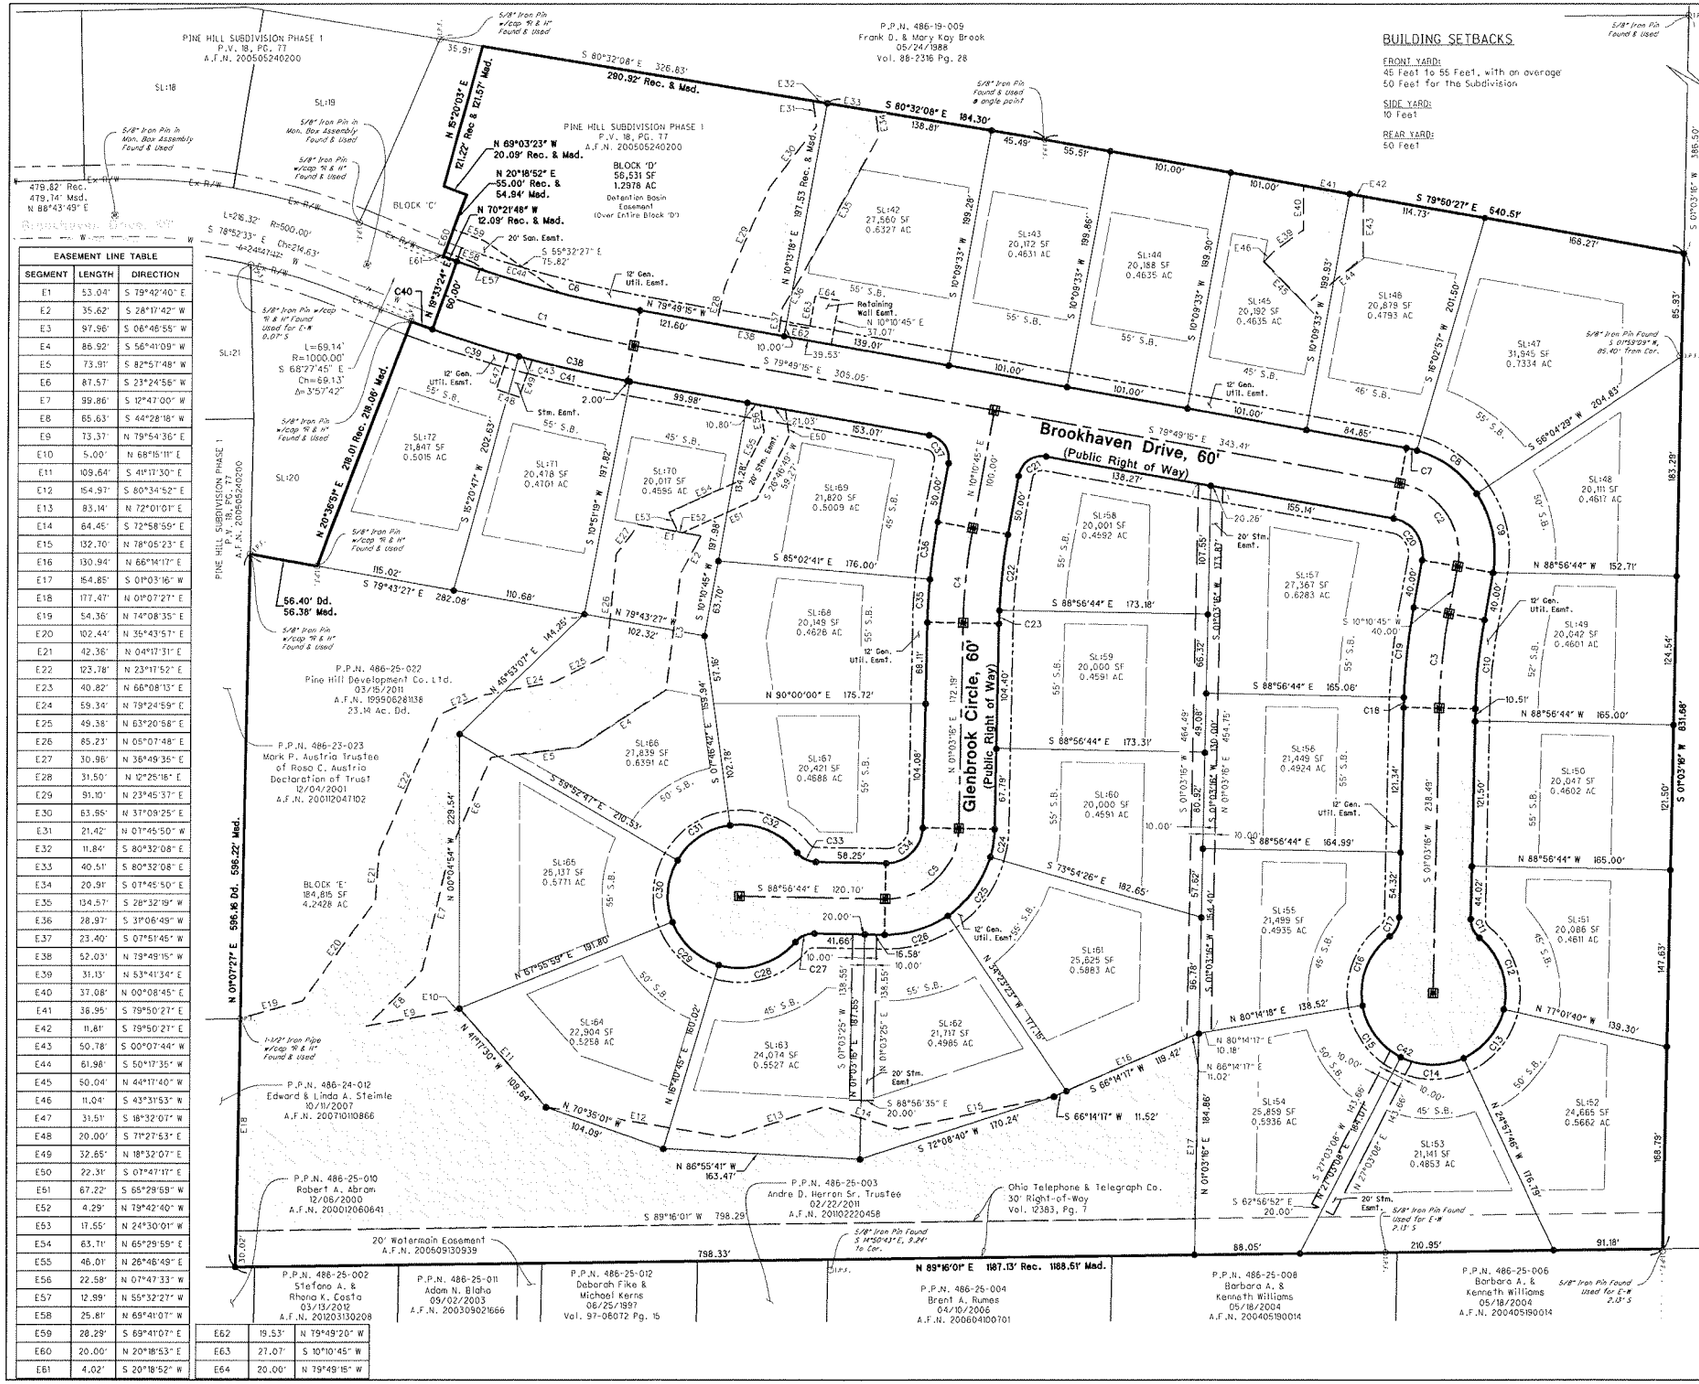
PINE HILL SUBDIVISION PHASE 1
P.V. 18, PG. 77
A.F.N. 200505240200
P.P.N. 486-19-009
Frank D. & Mary Kay Brook
05/24/1988
Vol. 88-2316 Pg. 28
BUILDING SETBACKS
FRONT YARD:
45 Feet to 55 Feet, with an average 50 Feet for the Subdivision
SIDE YARD:
10 Feet
REAR YARD:
50 Feet
Brookhaven Drive, 60' (Public Right of Way)
Glenbrook Circle, 60' (Public Right of Way)
BLOCK 'D'
56,531 SF
1.2978 AC
Detention Basin Easement (Over Entire Block 'D')
BLOCK 'E'
184,815 SF
4.2428 AC
P.P.N. 486-25-022
Pine Hill Development Co. Ltd.
03/15/2011
A.F.N. 199908281138
23.14 Ac. Bd.
P.P.N. 486-23-023
Mark P. Austria Trustee of Rosa C. Austria Declaration of Trust
12/04/2001
A.F.N. 200112041102
P.P.N. 486-24-012
Edward & Linda A. Steimle
10/11/2007
A.F.N. 200710110866
P.P.N. 486-25-010
Robert A. Abram
12/06/2000
A.F.N. 200012060641
P.P.N. 486-25-003
Andre D. Herron Sr. Trustee
02/22/2011
A.F.N. 201102220458
Ohio Telephone & Telegraph Co.
30' Right-of-Way
Vol. 12383, Pg. 7
20' Watermain Easement
A.F.N. 200509130939
P.P.N. 486-25-002
Stefano A. & Rhona K. Costa
03/13/2012
A.F.N. 201203130208
P.P.N. 486-25-011
Adam N. Bidna
09/02/2003
A.F.N. 200309021666
P.P.N. 486-25-012
Deborah Fike & Michael Kerns
06/25/1997
Vol. 97-06012 Pg. 15
P.P.N. 486-25-004
Brent A. Rumes
04/10/2006
A.F.N. 200604100701
P.P.N. 486-25-008
Barbara A. & Kenneth Williams
05/18/2004
A.F.N. 200405190014
P.P.N. 486-25-006
Barbara A. & Kenneth Williams
05/18/2004
A.F.N. 200405190014
N 89°16'01" E 1187.13' Rec. 1188.51' Mad.
S 89°16'01" W 798.29'
798.33'
88.05'
91.18'
210.95'
N 01°07'27" E 586.16 Dd. 586.22' Mad.
S 01°03'16" W 831.68'
S 80°32'08" E 326.83'
280.92' Rec. & Mad.
S 80°32'08" E 184.30'
S 79°50'27" E 640.51'
N 20°38'51" E 218.01 Rec. 218.06' Mad.
N 85°20'03" E 121.22' Rec. & 121.57' Mad.
N 69°03'23" W 20.09' Rec. & Mad.
N 20°18'52" E 55.00' Rec. & 54.94' Mad.
N 70°21'48" W 12.09' Rec. & Mad.
56.40' Dd. 56.38' Mad.
479.82' Rec. 479.74' Mad. N 88°43'49" E
Brookhaven Drive, 60'
S 79°49'15" E 305.05'
N 79°49'15" W 121.60'
S 79°49'15" E 343.41'
S 56°04'29" W 204.83'
N 88°56'44" W 152.71'
N 88°56'44" W 165.00'
N 77°01'40" W 139.30'
S 72°08'40" W 163.47'
N 86°55'41" W 163.47'
N 70°35'01" W 104.09'
N 41°17'30" W 116.84'
N 66°14'17" W 119.42'
S 66°14'17" W 11.52'
N 24°57'46" W 176.79'
S 62°56'52" E 20.00'
N 80°14'18" E 138.52'
N 80°14'17" E 10.18'
N 86°14'17" E 11.02'
S 73°54'26" E 182.65'
N 30°23'23" W 177.38'
S 88°56'44" E 120.70'
S 88°56'44" E 173.18'
S 88°56'44" E 173.31'
S 88°56'44" E 165.06'
S 88°56'44" E 164.99'
N 90°00'00" E 175.72'
S 85°02'41" E 176.00'
S 79°43'27" E 282.08'
S 59°52'47" E 210.53'
N 67°55'39" E 191.80'
N 07°04'54" W 229.54'
N 45°53'07" E 144.29'
N 01°03'16" E 172.19'
N 01°03'16" E 184.86'
N 01°03'16" E 96.78'
N 01°03'16" E 87.62'
N 01°03'16" E 54.32'
N 01°03'16" E 44.02'
N 01°03'16" E 147.63'
S 01°03'16" W 238.49'
S 01°03'16" W 121.24'
S 01°03'16" W 121.50'
S 01°03'16" W 124.54'
